
Installation example
Pavement class A 15 - C 250

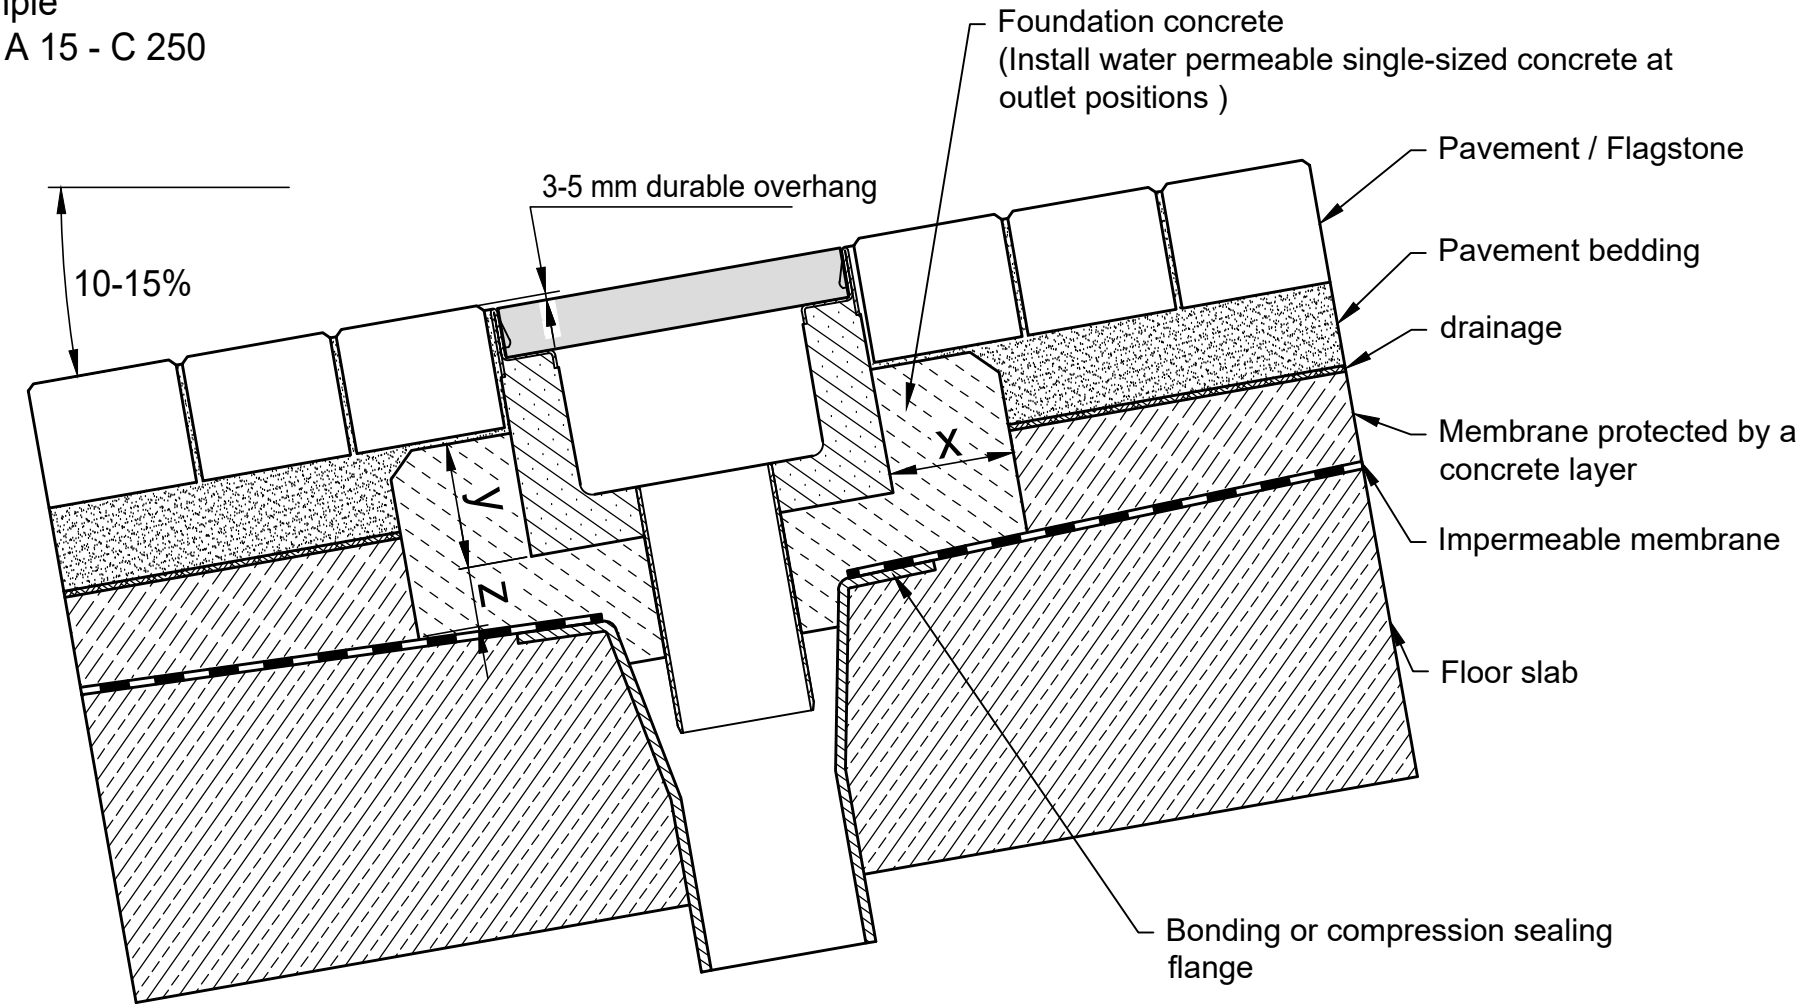

* y ≥ half channel height

Category according to EN 1433 / DIN 19580		A 15	B 125	C 250	D 400**	E 600	F 900
Foundation: width x / thickness z / height y (in cm)		10 / 5 / *	10 / 5 / *	10 / 5 / *			
The named concrete quality is a minimum quality							
EN 206-1 / DIN 1045-2	without danger of frost on the lateral support	C 20/25	C 20/25	C 20/25			
	with danger of frost on the lateral support	C 30/37 XD 1	C 30/37 XD 1	C 30/37 XD 1			

Applying to following systems:

FASERFIX SUPER 150, 200 shallow

The installation examples / advise constantly are adapted to the technical conditions.
With new editions older expenditures lose their validity.
Before planning or installation please verify the current version at www.hauraton.com
In building construction is a sealing layer below the channels necessary.

** Not for use in continuously frequented areas of carriageways or motorways

Date: 29.10.2018

Our general installation instructions apply.

Format DIN A4

scale 1:6

0000050185.dwg EBBw

FF-Flach-S-200 Typ 200 Rinnenunterteil Einbaubeispiel Klasse C 250 in Pflaster in Rampen

hauraton
Werkstr. 13
76437 Rastatt
Germany
Tel. +49 (0) 72 22 9 58-0
info@hauraton.com