
Installation Example
Pavement Class A 15 - C 250

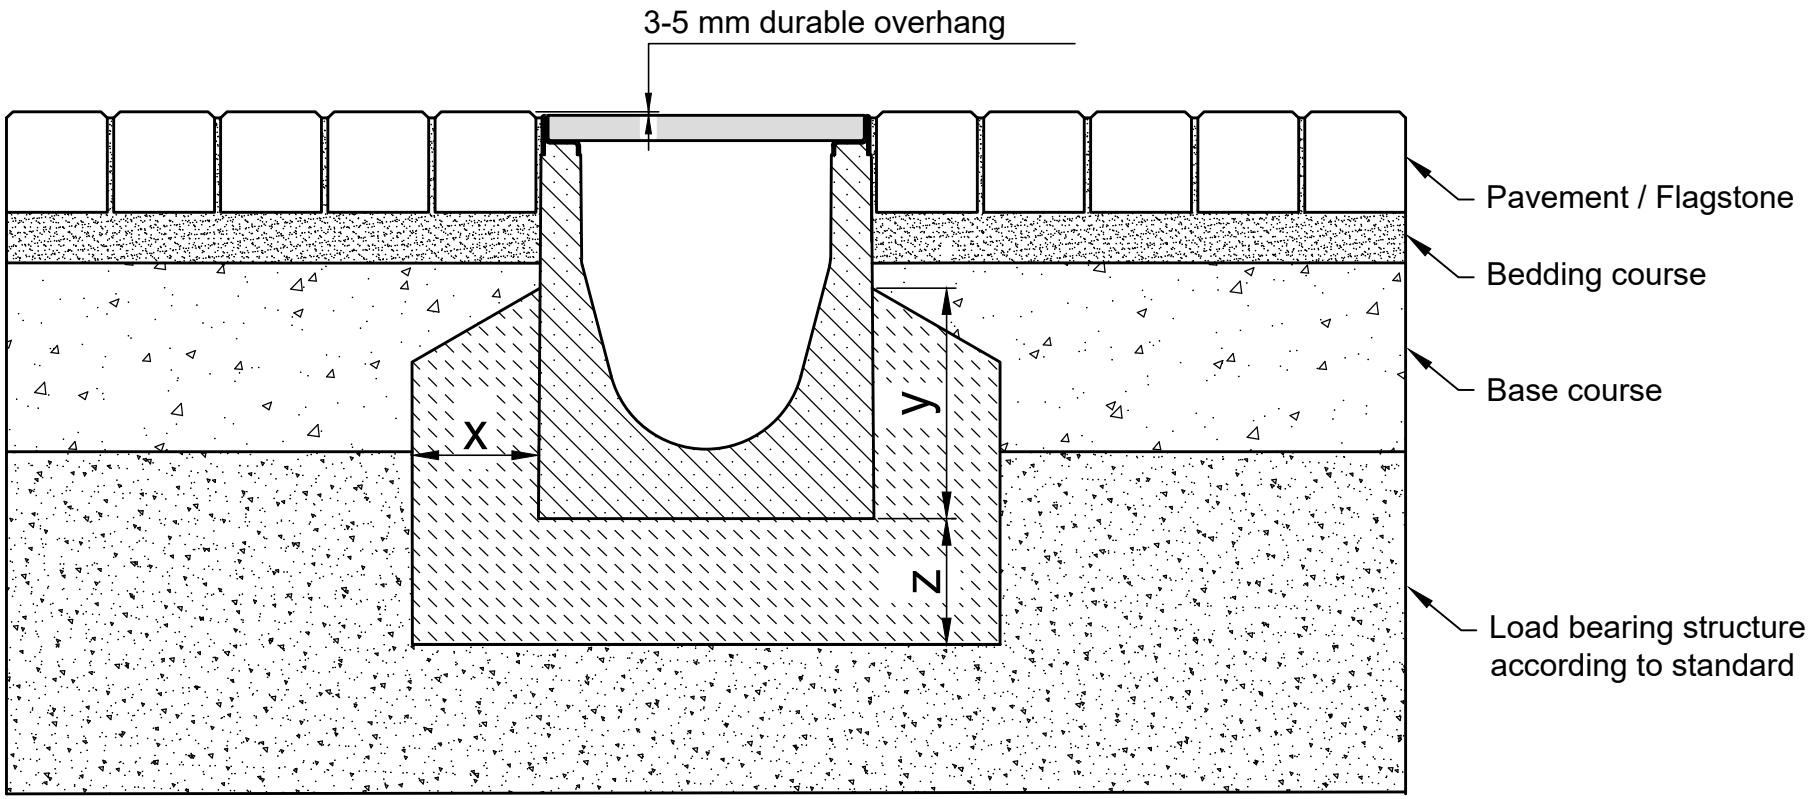

* y ≥ Channel height - 14 cm

Category according to EN 1433 / DIN 19580		A 15	B 125	C 250	D 400**	E 600**	F 900**
Foundation: width x / height y / thickness z (in cm)		10 / * / 10	10 / * / 10	15 / * / 15			
EN 206-1 / DIN 1045-2	quality of concrete stretcher						
The named concrete quality is a minimum quality	without danger of frost on the lateral support	C 25/30 X0	C 25/30 X0	C 25/30 X0			
	with danger of frost on the lateral support	C25/30 XF3	C25/30 XF3	C25/30 XF3			

Applying to following systems:

FASERFIX KS 100, 150, 200, 300
SERVICE CHANNEL FASERFIX KS 100, 150, 200, 300

The installation examples / advise constantly are adapted to the technical conditions. With new editions older expenditures lose their validity. Before planning or installation please verify the current version at www.hauraton.com In building construction is a sealing layer below the channels necessary.

The installation example represents a proven recommendation from HAURATON. The final responsibility for the execution lies with the planner in charge. Specific conditions of the project must be taken into account.

Date: 01.03.2023

Our general installation instructions apply.

Format DIN A4

scale 1:6

0000120205_ENGLISH.dwg 10

EBBw

FF-KS-200 Typ 010 Rinnenunterteil Einbaubeispiel Klasse B 125 in Pflaster

hauraton
Werkstr. 13
76437 Rastatt
Germany
Tel. +49 (0) 72 22 9 58-0
info@hauraton.com